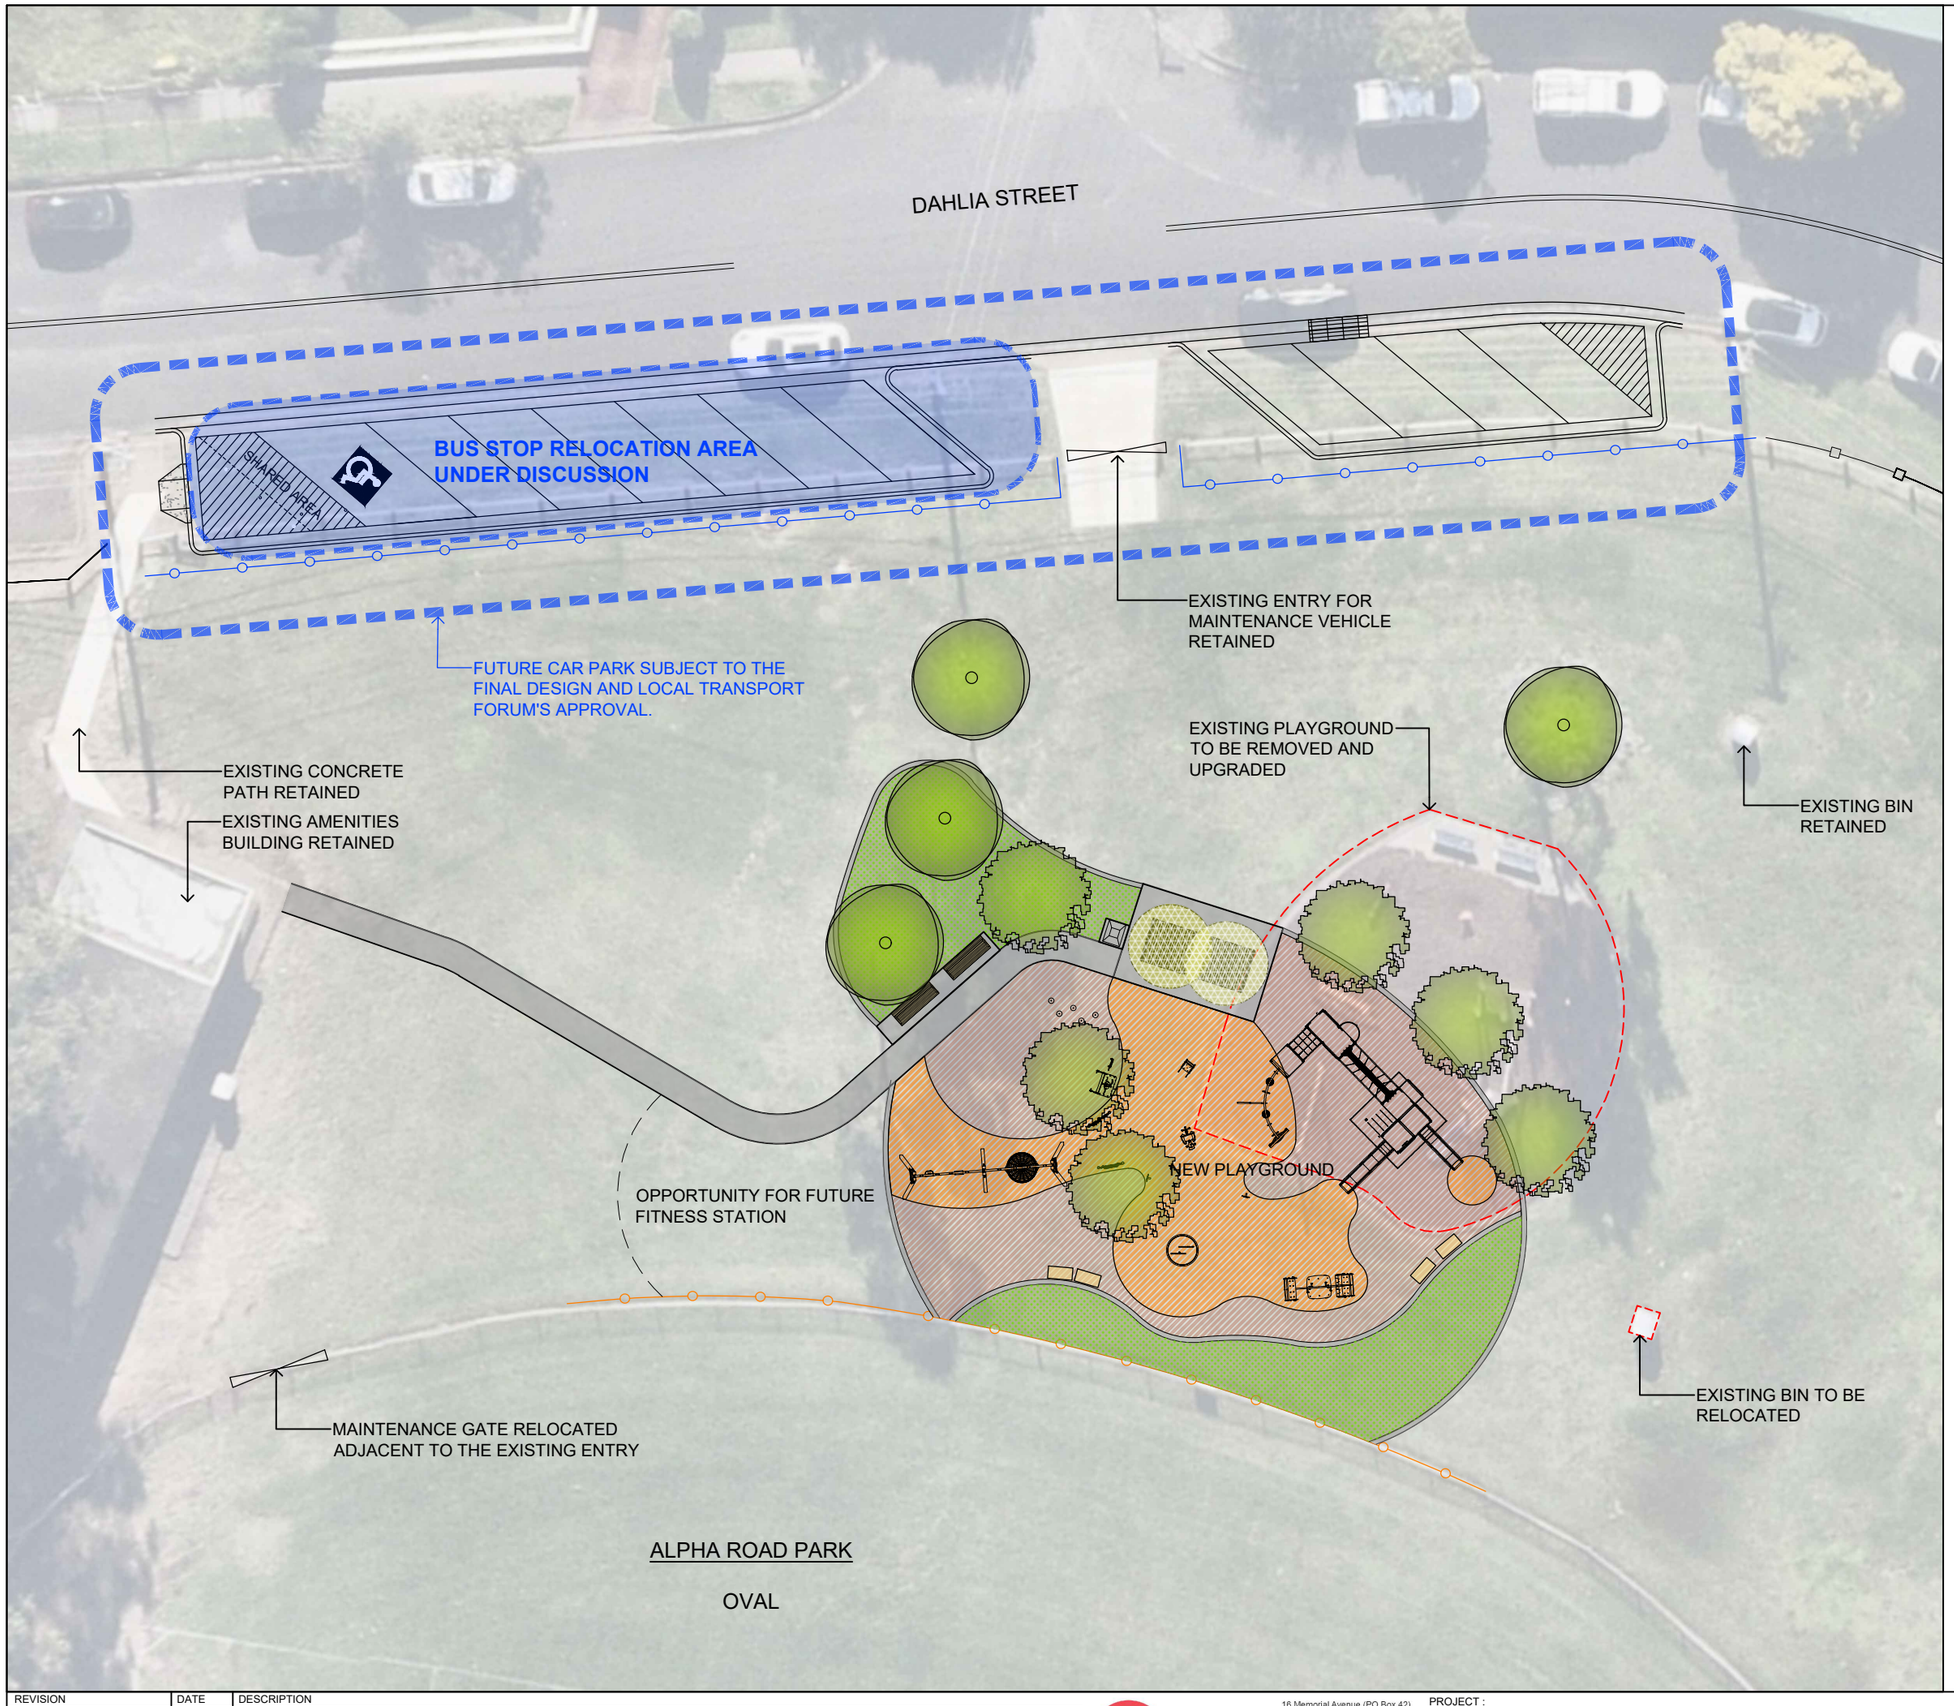

LEGEND

- EXISTING TREE PLANTING RETAINED
  Shown indicatively
- PROPOSED TREE PLANTING
  Subject to detailed design
- EXISTING CONTOURS RETAINED
  42.00
- EXISTING LOW TIMBER FENCE RETAINED
  Shown indicatively.
- EXISTING LOW TIMBER FENCE UPGRADED
  Subject to final car park design.
- PROPOSED PROTECTIVE BALL SCREEN FENCE
  Subject to final design
- PROPOSED CONCRETE FOOTPATH
  1.2m WIDE
- PROPOSED RUBBER SOFTFALL SURFACE
  Subject to final design
- PROPOSED PLAY MULCH SOFTFALL
  Subject to final design
- PROPOSED PLAYGROUND AND GARDEN EDGE
- PROPOSED GARDEN BED
  Subject to final planting design
- PROPOSED PARK SEAT
  With wheelchair access
- PROPOSED PICNIC FURNITURE
  With wheelchair access
- PROPOSED PICNIC SHELTER
  With potential picnic tables and seats underneath
- PROPOSED BIN ENCLOSURE
- PROPOSED SANDSTONE SEATING LOG

LOCATION PLAN

REVISION	DATE	DESCRIPTION
A	19/01/26	PRELIMINARY CONCEPT DESIGN FOR COMMUNITY ENGAGEMENT
AMENDMENTS		

CUMBERLAND CITY COUNCIL
16 Memorial Avenue (PO Box 42)
MERRYLANDS NSW 2160
T 02 9840 9840 | F 02 9840 9734
DX 25408 MERRYLANDS
TTY 02 9840 9988
ABN 22 798 563 329

PROJECT : ALPHA ROAD PARK PLAYSPACE, GREYSTANES

TITLE : LANDSCAPE CONCEPT PLAN - SITE PLAN

SURVEYED : N/A		CHECKED : RL	PROJECT NUMBER: 4400842	SCALE : 1:250@A3	DRAWING NO :
DESIGNED : HB	DRAWN BY : HB	APPROVED : AM	DRAWN DATE : JANUARY 2026	PARK ASSET: PK000007	4400842-LA-DWG-101

N

L
L
M
M
C
D
E
A
H
F
B
I
G
G
J
K

ALPHA ROAD PARK

OVAL

Precedent Images

These images are provided for reference purposes only during the concept design stage and do not represent the final product selection.

A. Multi-purpose play structure

B. Swing set

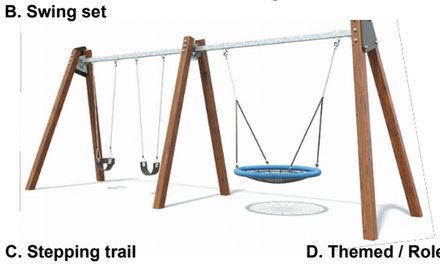

C. Stepping trail

D. Themed / Role play

E. Rocker 1

F. Rocker 2

G. Talk tube

H. Percussion panel

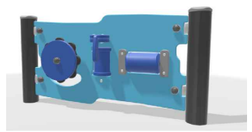

I. Puzzle Panel

J. Carousel

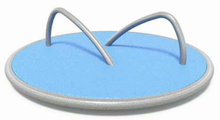

K. See saw

L. Picnic Shelter and picnic furniture

M. Park seat

REVISION	DATE	DESCRIPTION
A	19/01/26	PRELIMINARY CONCEPT DESIGN FOR COMMUNITY ENGAGEMENT
AMENDMENTS		

CUMBERLAND CITY COUNCIL

16 Memorial Avenue (PO Box 42)
MERRYLANDS NSW 2160
T 02 9840 9840 | F 02 9840 9734
DX 25408 MERRYLANDS
TTY 02 9840 9988
ABN 22 798 563 329

PROJECT :
ALPHA ROAD PARK PLAYSPACE, GREYSTANES

TITLE :
LANDSCAPE CONCEPT PLAN - PLAYGROUND

SURVEYED : N/A		CHECKED : RL	PROJECT NUMBER: 4400842	SCALE : 1:100@A3	DRAWING NO :
DESIGNED : HB	DRAWN BY : HB	APPROVED : AM	DRAWN DATE : JANUARY 2026	PARK ASSET: PK000007	4400842-LA-DWG-102

N